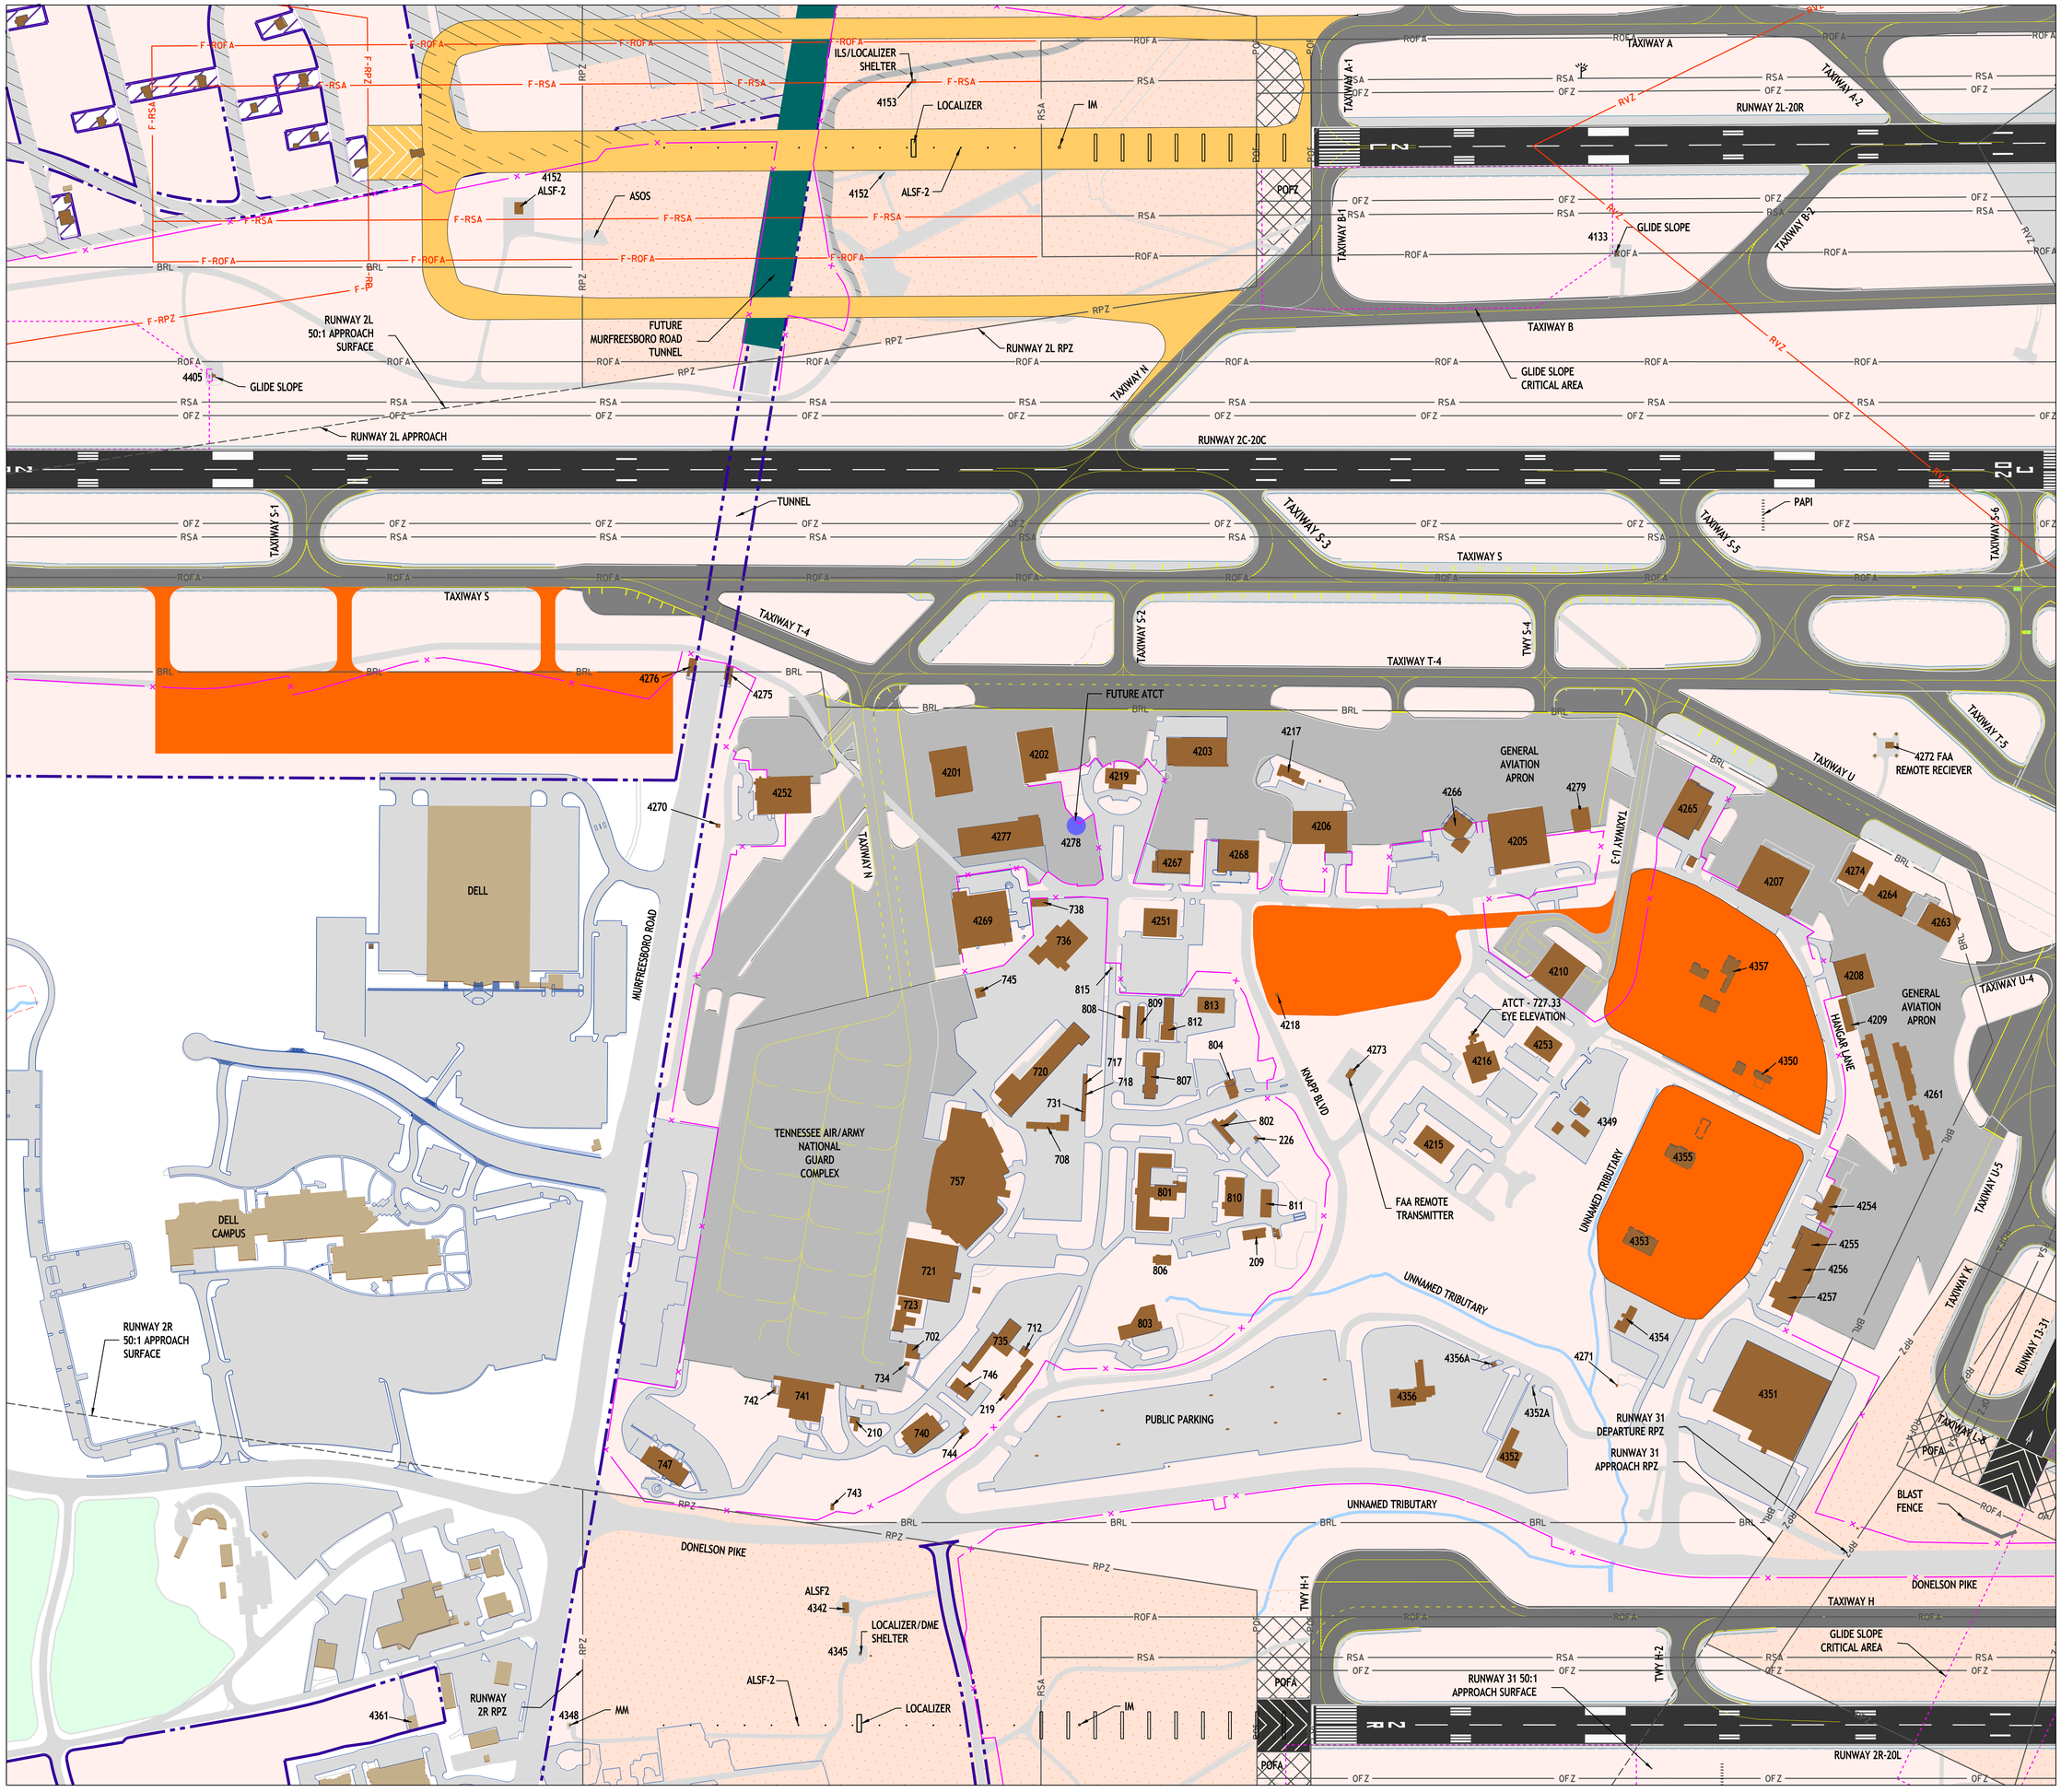

Project Owner:

Metropolitan Nashville Airport Authority™
One Terminal Drive, Suite 501
Nashville, Tennessee 37214
(615) 275-1600

MNAA Project Number:
#1101

Submitted to:
Federal Aviation Administration
Memphis Airports District Office
2862 Business Park Drive, Building G
Memphis, Tennessee 38118
(901) 322-8180

Prepared by:
RWARMSTRONG. a CHA company
9019 Overlook Blvd. / Suite D-4
Brentwood, Tennessee 37027
PH 615.377.1320 // FX 615.377.3630
rwArmstrong.com

RWA Project Number:
#20104960

Legend / Note(s)

- EX. BUILDING
- EX. RUNWAY PAVEMENT
- EX. TAXIWAY PAVEMENT
- EX. APRON PAVEMENT
- EX. ROADWAYS
- EX. WOODED AREA
- EX. WATER
- EX. BLUELINE STREAM
- EX. AIRPORT PROPERTY
- RPZ — EX. RUNWAY PROTECTION ZONE
- RSA — EX. RUNWAY SAFETY AREA
- ROFA — EX. RUNWAY OBJECT FREE AREA
- OFZ — EX. OBSTACLE FREE ZONE
- POFZ — EX. PRECISION OBSTACLE FREE ZONE
- RVZ — EX. RUNWAY VISIBILITY ZONE
- BRL — EX. BUILDING RESTRICTION LINE
- AIRPORT REFERENCE POINT
- EX. APPROACH SURFACE
- EX. RAILROAD
- AOA FENCE
- 800 EX. CONTOURS
- WINDCONE
- FUTURE AIRFIELD PAVEMENT
- FUTURE SUPPORT FACILITIES
- FUTURE MRO / CARGO DEVELOPMENT
- FUTURE GA DEVELOPMENT
- FUTURE DEICING AREA
- FUTURE PROPERTY ACQUISITION
- FUTURE ROADS
- RVZ — FUTURE RUNWAY VISIBILITY ZONE
- FUTURE ROAD CLOSURES
- FUTURE PARKING GARAGE
- FUTURE RENTAL CAR USE
- FUTURE PARKING
- FUTURE PEOPLE-MOVER
- F-BRL - FUTURE BUILDING RESTRICTION LINE
- F-ROFA - FUTURE RUNWAY OBJECT FREE AREA
- F-RSA - RUNWAY SAFETY AREA
- F-RPZ - RUNWAY PROTECTION ZONE

No.	Revision Description	Date

100 0 100 200 300 400
GRAPHIC SCALE IN FEET

MAGNETIC DECLINATION 3°31' W
ANNUALLY 5' W - FEBRUARY 2013

Title:
2013 Master Plan Update

Date:
December 13, 2013

Sheet Title:
General Aviation Area Plan

Sheet Numbers:
13 of 15