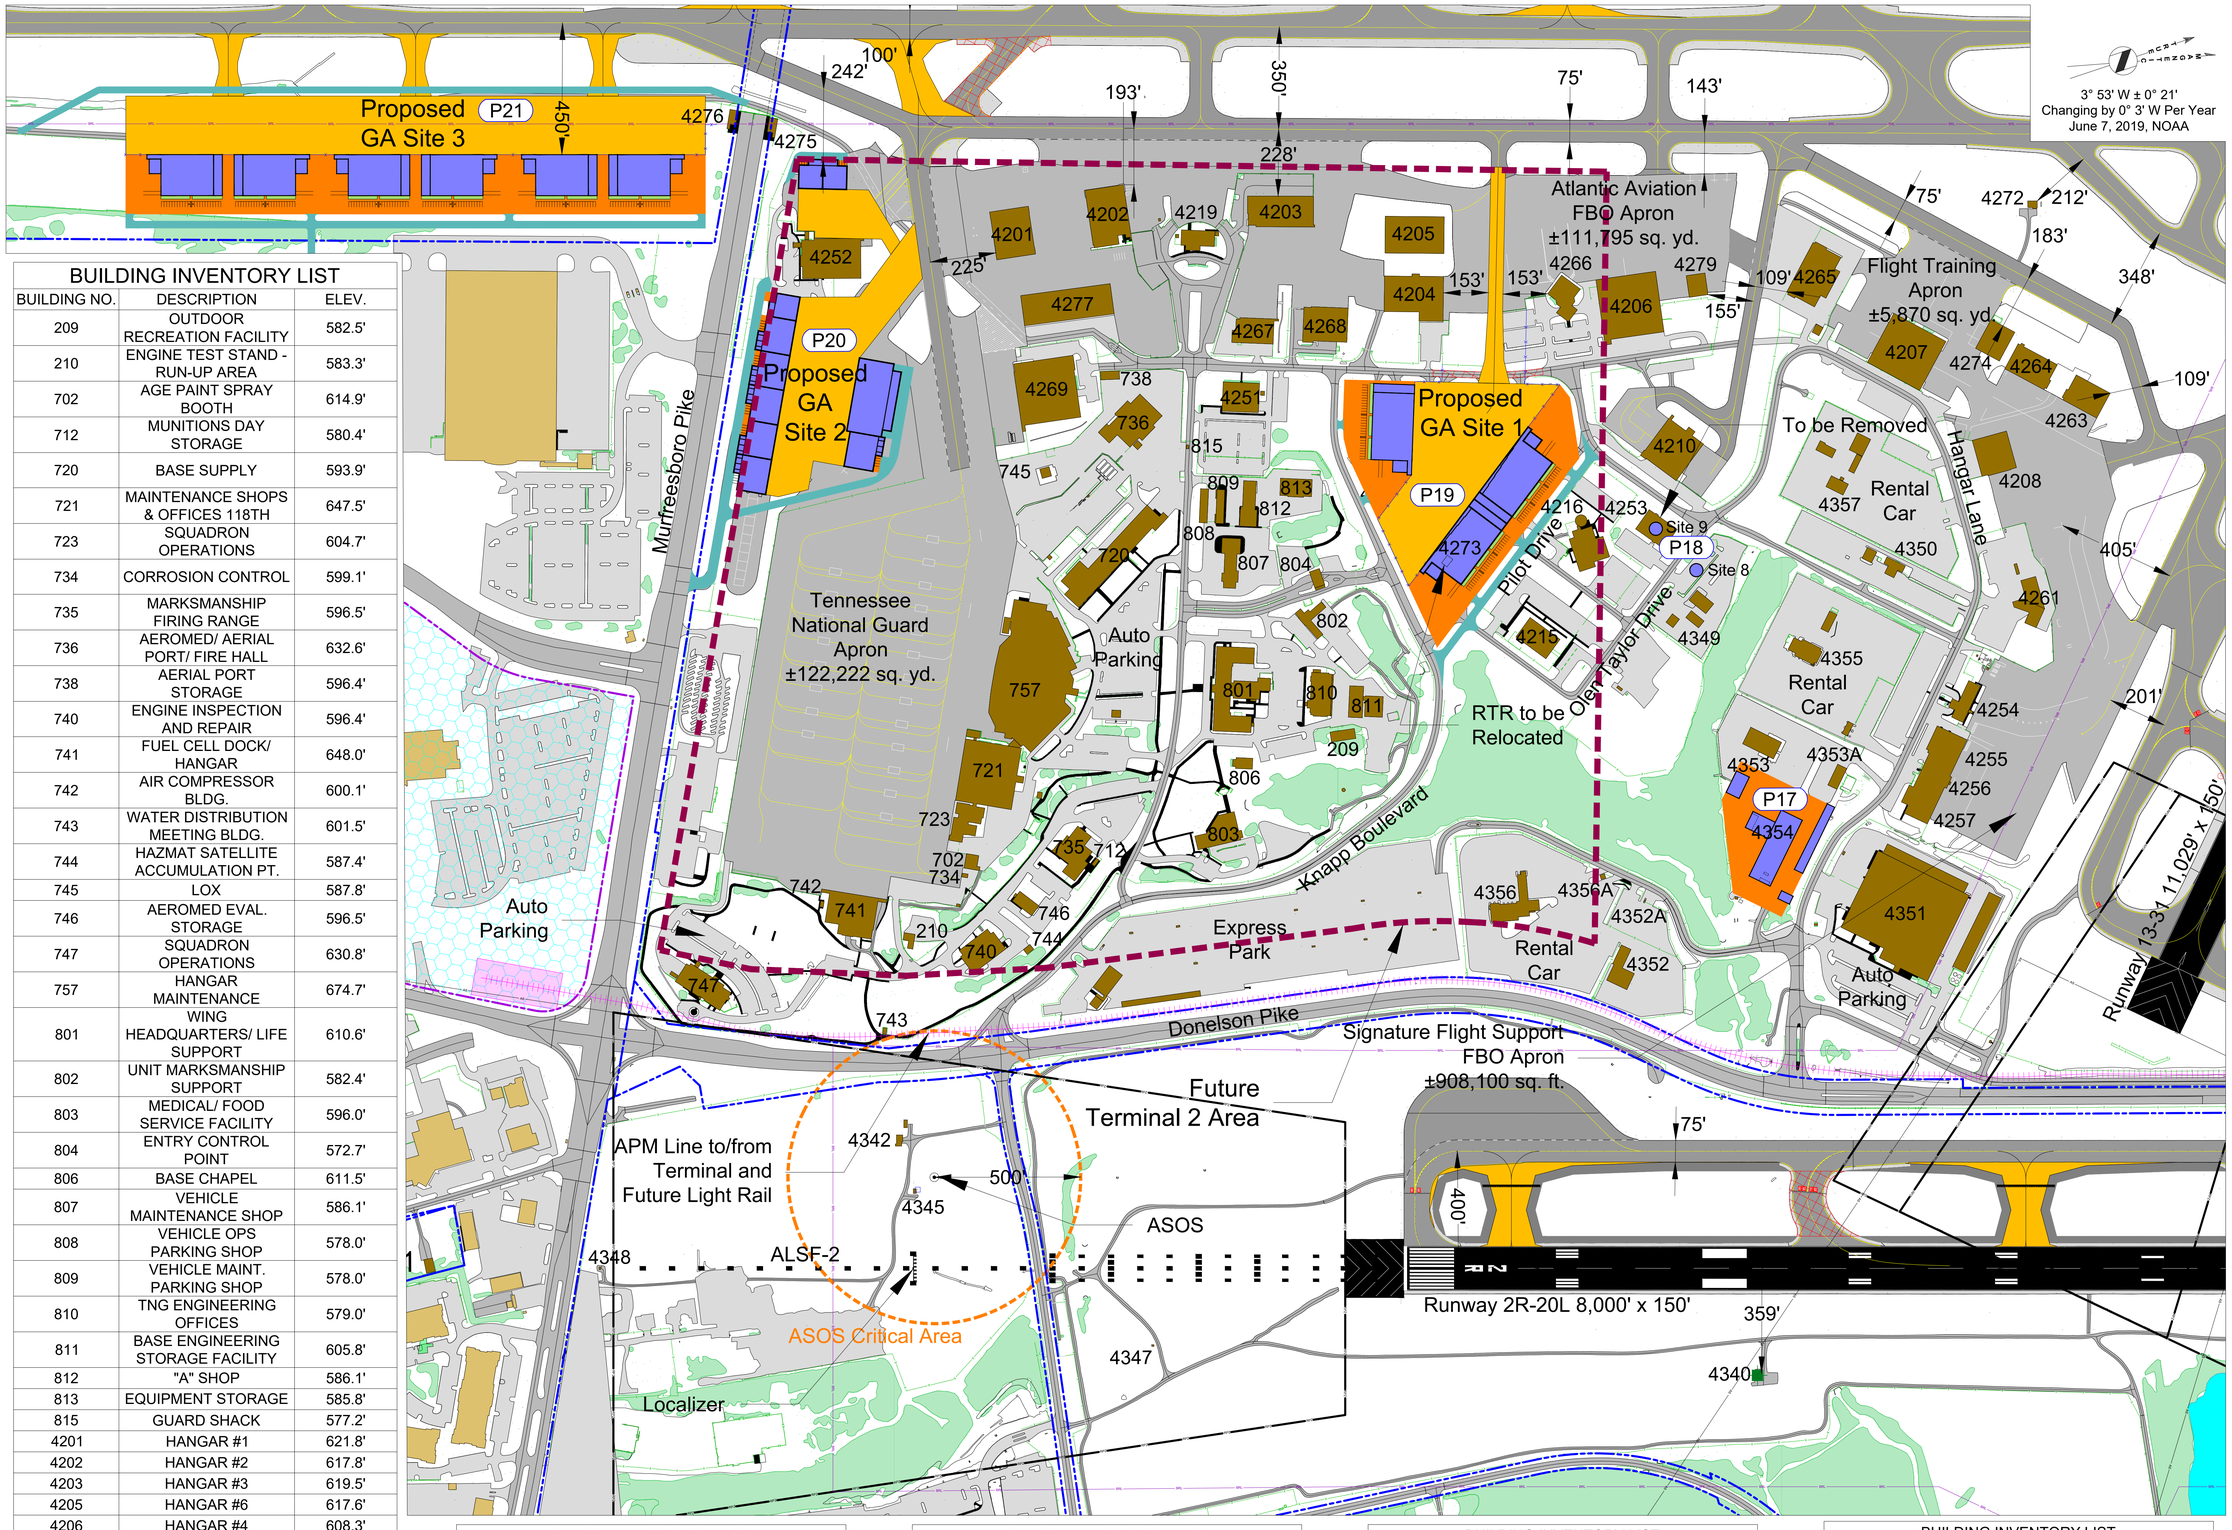

BUILDING INVENTORY LIST		
BUILDING NO.	DESCRIPTION	ELEV.
209	OUTDOOR RECREATION FACILITY	582.5'
210	ENGINE TEST STAND - RUN-UP AREA	583.3'
702	AGE PAINT SPRAY BOOTH	614.9'
712	MUNITIONS DAY STORAGE	580.4'
720	BASE SUPPLY	593.9'
721	MAINTENANCE SHOPS & OFFICES 118TH	647.5'
723	SQUADRON OPERATIONS	604.7'
734	CORROSION CONTROL	599.1'
735	MARKSMANSHIP FIRING RANGE	596.5'
736	AEROMED/ AERIAL PORT/ FIRE HALL	632.6'
738	AERIAL PORT STORAGE	596.4'
740	ENGINE INSPECTION AND REPAIR	596.4'
741	FUEL CELL DOCK/ HANGAR	648.0'
742	AIR COMPRESSOR BLDG.	600.1'
743	WATER DISTRIBUTION MEETING BLDG.	601.5'
744	HAZMAT SATELLITE ACCUMULATION PT.	587.4'
745	LOX	587.8'
746	AEROMED EVAL. STORAGE	596.5'
747	SQUADRON OPERATIONS	630.8'
757	HANGAR MAINTENANCE	674.7'
801	WING HEADQUARTERS/ LIFE SUPPORT	610.6'
802	UNIT MARKSMANSHIP SUPPORT	582.4'
803	MEDICAL/ FOOD SERVICE FACILITY	596.0'
804	ENTRY CONTROL POINT	572.7'
806	BASE CHAPEL	611.5'
807	VEHICLE MAINTENANCE SHOP	586.1'
808	VEHICLE OPS PARKING SHOP	578.0'
809	VEHICLE MAINT. PARKING SHOP	578.0'
810	TNG ENGINEERING OFFICES	579.0'
811	BASE ENGINEERING STORAGE FACILITY	605.8'
812	"A" SHOP	586.1'
813	EQUIPMENT STORAGE	585.8'
815	GUARD SHACK	577.2'
4201	HANGAR #1	621.8'
4202	HANGAR #2	617.8'
4203	HANGAR #3	619.5'
4205	HANGAR #6	617.6'
4206	HANGAR #4	608.3'
4207	HANGAR #7	614.3'
4208	HANGAR #8	607.5'
4210	TN HANGAR	600.0'
4215	CONDEMNED/VACANT	577.7'
4216	ATCT AND OFFICES	741.7'
4219	TN AERONAUTICS	612.3'
4251	HARVEY P. GASSAWAY BLDG.	609.6'
4252	HANGAR #14	630.0'
4253	TDOT AERIAL SURVEYS	586.7'
4254	SIGNATURE ADMIN OFFICES	615.0'
4255	HANGAR #9	607.9'
4256	HANGAR #9	591.1'
4257	HANGAR #9	607.4'

BUILDING INVENTORY LIST		
BUILDING NO.	DESCRIPTION	ELEV.
4261	NEW SIGNATURE TERMINAL	580.0'
4263	HANGAR #10	612.2'
4264	HANGAR #11	613.4'
4265	HANGAR #12	615.0'
4266	ATLANTIC TERMINAL	610.1'
4267	HANGAR #15	604.9'
4268	HANGAR #16	625.4'
4269	HANGAR #17	618.3'
4271	SANITARY SEWER PUMPING STATION	528.0'
4272	REMOTE RECEIVER FACILITY	591.8'
4273	REMOTE TRANSMITTER FACILITY	568.8'

BUILDING INVENTORY LIST		
BUILDING NO.	DESCRIPTION	ELEV.
4274	HANGAR #20	611.4'
4275	TUNNEL MECH ROOM - NORTH	583.4'
4276	TUNNEL MECH ROOM SOUTH	583.4'
4277	HANGAR #18	624.2'
4279	FUEL STORAGE CANOPY	596.0'
4340	2R GLIDE SLOPE EQUIPMENT SHELTER	585.4'
4342	2R ALSF-2 SUBSTATION/ GENERATOR	616.5'
4345	20L LOCALIZER SHELTER	615.5'
4347	2R INNER MARKER SHELTER	575.5'

BUILDING INVENTORY LIST		
BUILDING NO.	DESCRIPTION	ELEV.
4348	2R MIDDLE MARKER SHELTER	624.0'
4349	ENTERPRISE SERVICE CENTER	577.3'
4350	THRIFTY SERVICE CENTER	577.9'
4351	MNAA CONSOLIDATED SERVICE FACILITY	578.4'
4352	ALAMO SERVICE CENTER	570.7'
4352A	GUARD SHACK AT 4352	559.8'
4353	FIRST TRANSIT	565.9'
4353A	CNG FUELING STATION	542.7'
4354	DOLLAR SERVICE CENTER	547.1'

BUILDING INVENTORY LIST		
BUILDING NO.	DESCRIPTION	ELEV.
4355	HERTZ SERVICE CENTER	564.6'
4356	AVIS SERVICE CENTER	580.7'
4356A	GUARD SHACK AT 4356	565.0'
4357	NATIONAL SERVICE CENTER	583.2'

PROPOSED BUILDING INVENTORY LIST		
BUILDING NO.	DESCRIPTION	ELEV.
P17	MAINTENANCE MOBILE EQUIPMENT BUILDING	564.9'
P18	NEW ATCT (TWO ALTERNATIVE SITES)	832.0'(SITE 8) /826.0'(SITE 9)
P19	GA SITE 1 - HANGARS	621.0'
P20	GA SITE 2 - HANGARS	634.0'
P21	GA SITE 3 - HANGARS	625.0'

PROJECT

Nashville Int'l. Airport
Airport Layout Plan

CLIENT

BNA Nashville International Airport®

Metropolitan Nashville Airport Authority
140 BNA Park Drive
Suite 520
615.275.1675 tel
www.flynashville.com

CONSULTANT

AECOM

AECOM Technical Services Inc.
1700 Market Street
Suite 1600
Philadelphia, Pennsylvania 19103
215.399.4300 tel
www.aecom.com

AECOM Technical Services Inc.
1000 Corporate Center Drive
Suite 250
Franklin, Tennessee 37067
315.771.280 tel
www.aecom.com

REVISIONS

No.	Revision Description	Done By	Approved By	Date

LEGEND

- Building - On Airport
- Proposed Building - On Airport
- Building - Off Airport
- Runway Pavement
- Apron Pavement
- Taxiway Pavement
- Proposed Airfield Pavement
- Proposed Landside Pavement
- Taxiway Centerline
- Proposed Markings
- Trees/Wooded Area
- Water
- Airport Property Line
- Proposed Airport Property Line
- Roads
- Proposed Roads
- Tunnel
- Proposed Property Acquisition
- Proposed Airport People Mover (APM)
- Proposed Demolition
- Navigational Aids
- Fence
- Proposed Fence
- Future Terminal 2 Area
- Runway Protection Zone
- FAR Part 77 Approach Surface
- Building Restriction Line

200' 100' 0 200' 400'
GRAPHIC SCALE

PROJECT NUMBER

60557445

PL-006
General Aviation Area Plan

22-February-2021